KIR-8-T
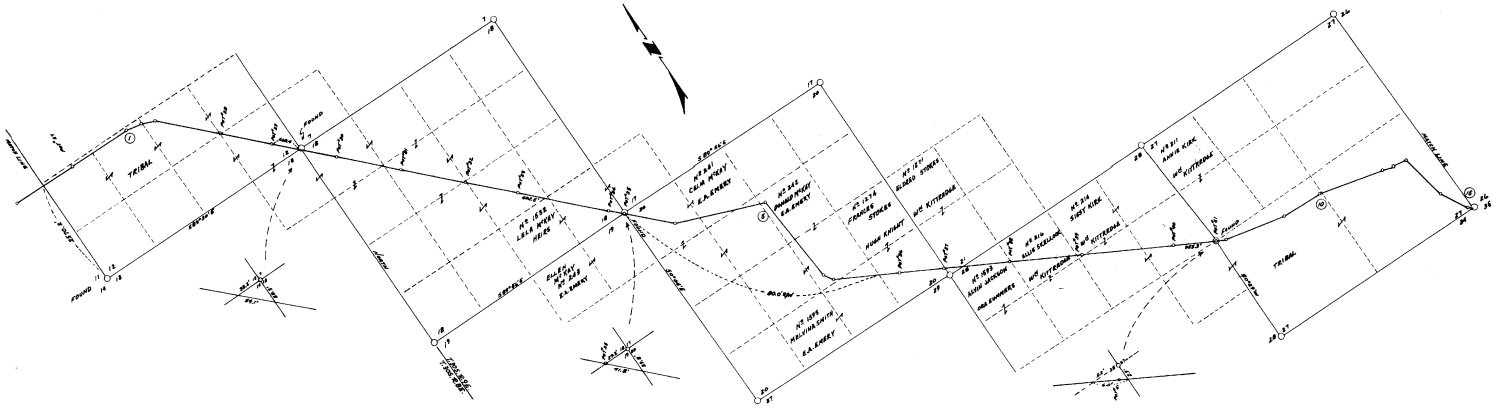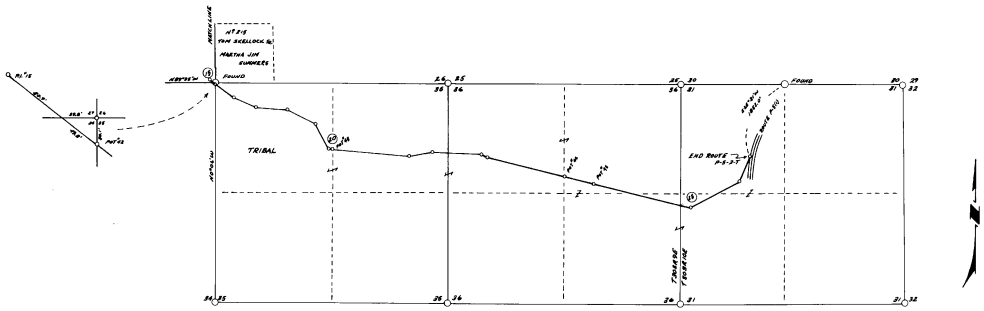
SHEET NO 2 OF 2 SHEETS
ROUTE P-5